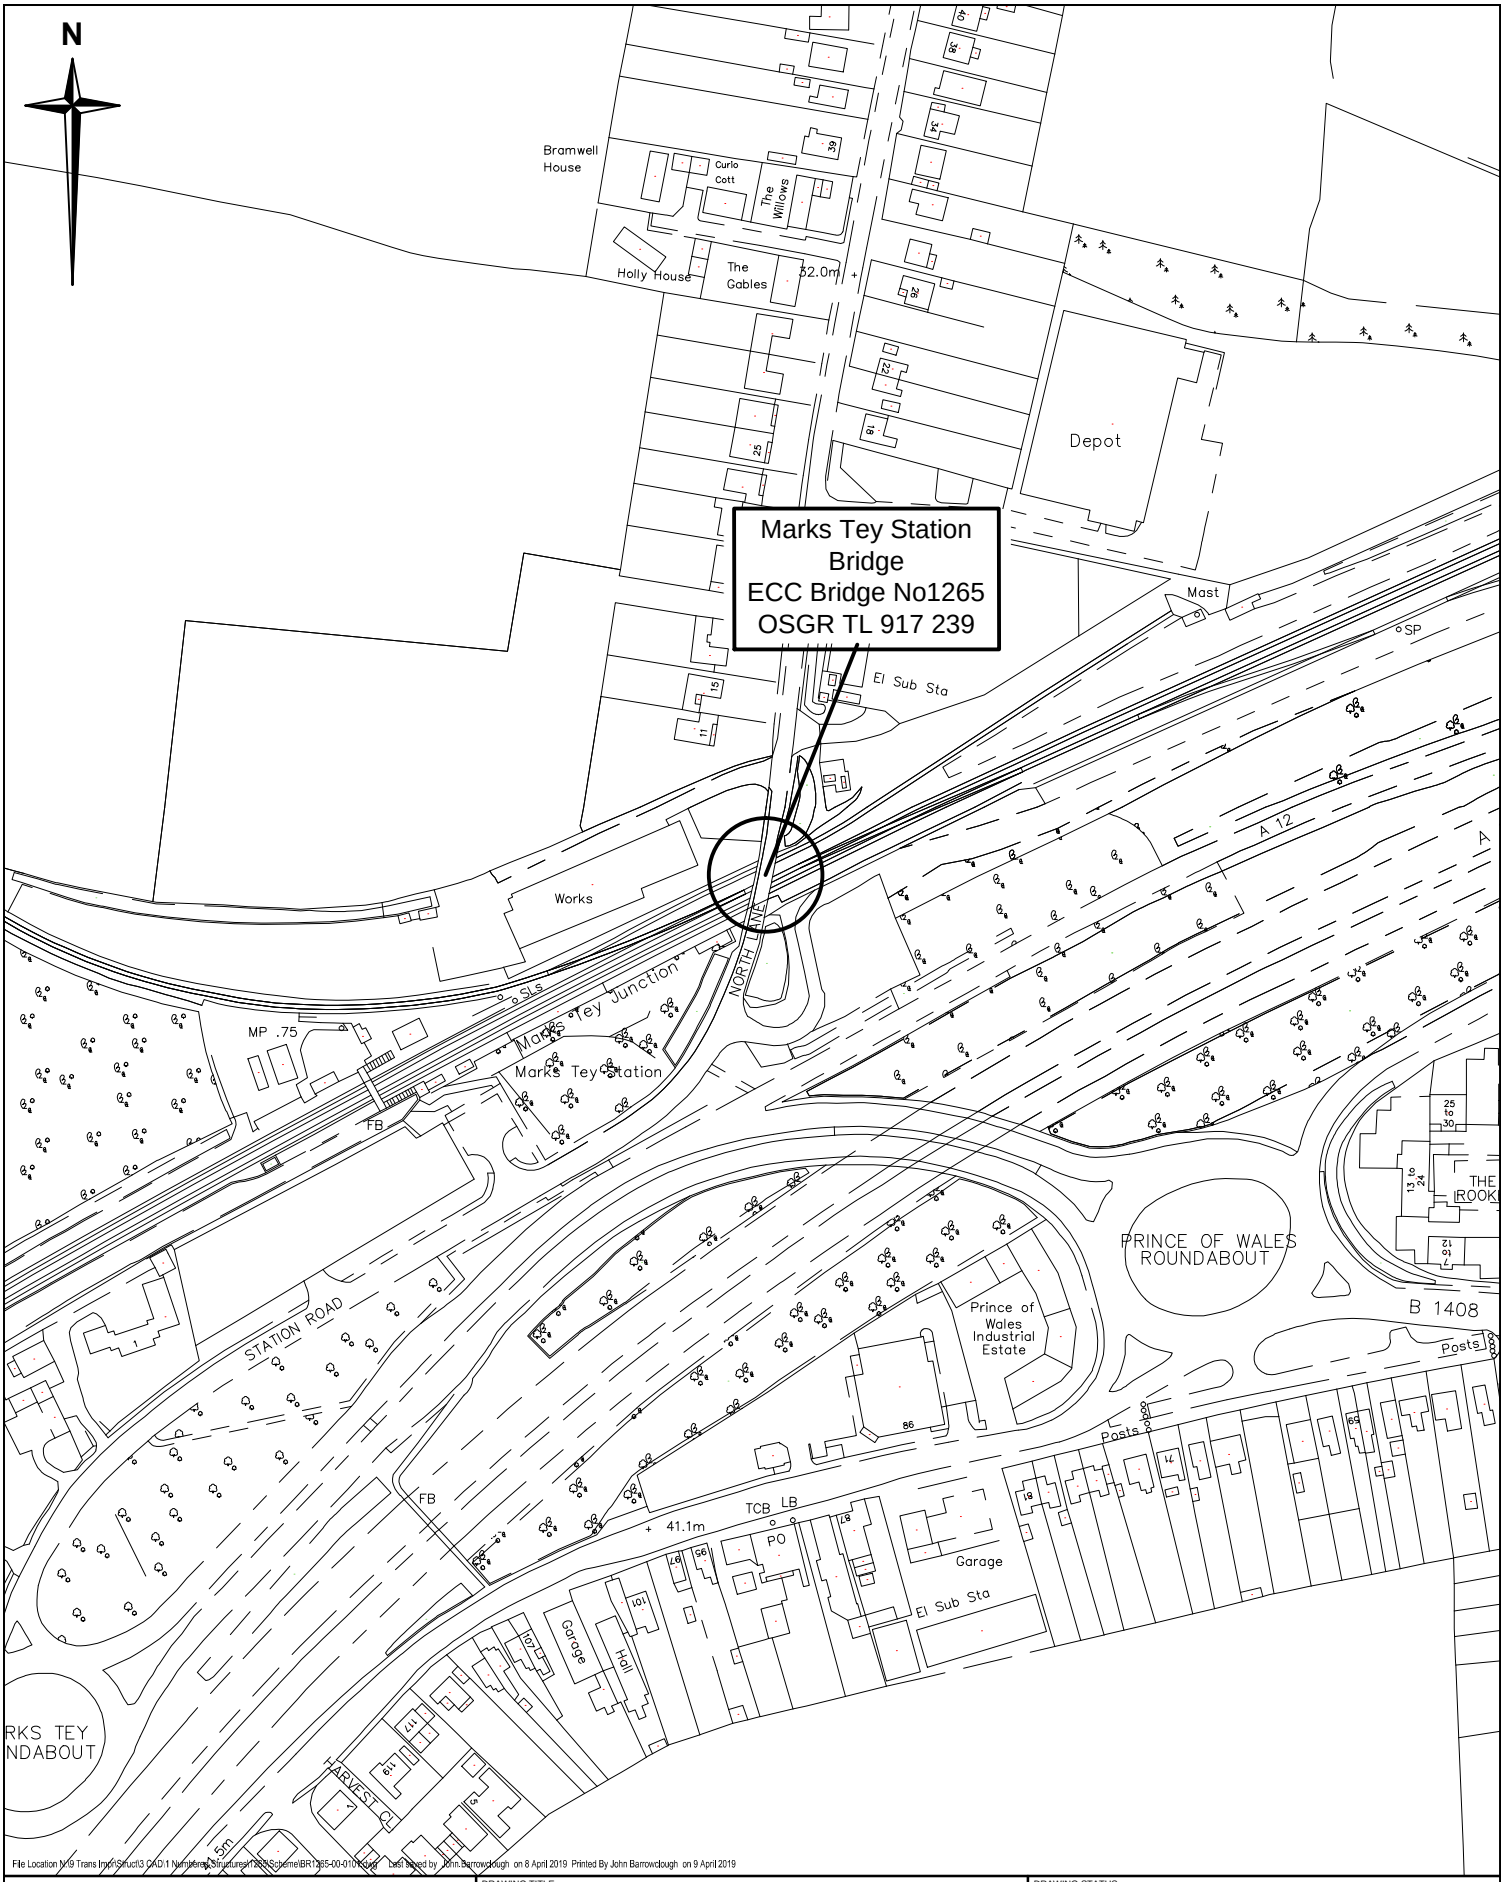

File Location N:\9 Trans Imp\Struct\3 CAD\1 Numbered Structures\1265\Scheme\BR1265-00-0101.dwg Last Saved by John.Barrowclough on 8 April 2019 Printed By John Barrowclough on 9 April 2019

Essex Highways

Essex Highways
Seax House, Victoria Road South, Chelmsford, CM1 1QH.
Tel: 0345 6037631

© Essex County Council
© Crown copyright. All rights reserved. Essex County Council 100019602 2019

RINGWAY JACOBS integrated expertise

Essex County Council

DRAWING TITLE

MARKS TEY STATION BRIDGE
ECC BRIDGE No. 1265
LOCATION PLAN

DRAWING STATUS

FOR INFORMATION ONLY

Rev.	Date	Description of revision	Drawn	Checked	Review'd	Approv'd

DESIGNED	DRAWN	CHECKED	REVIEWED	APPROVED
NP	RS	KT	NP	GP
DATE FEB 19	DATE FEB 19	DATE FEB 19	DATE FEB 19	DATE FEB 19

DRAWING UNITS U.N.O.

SCALE AT A4 (210x297mm) 1:2500

DRAWING No. **BR1265-00-0101**

REV. -